FORM I C—614

PAGE NO 66-1

INDIANA STATE HIGHWAY COMMISSION
CONSTRUCTION RECORD

PROJ NO [illegible] SECTION _____ STR NO [illegible] CONTRACT NO. [illegible]

ITEM NO 66

DETAIL SKETCH

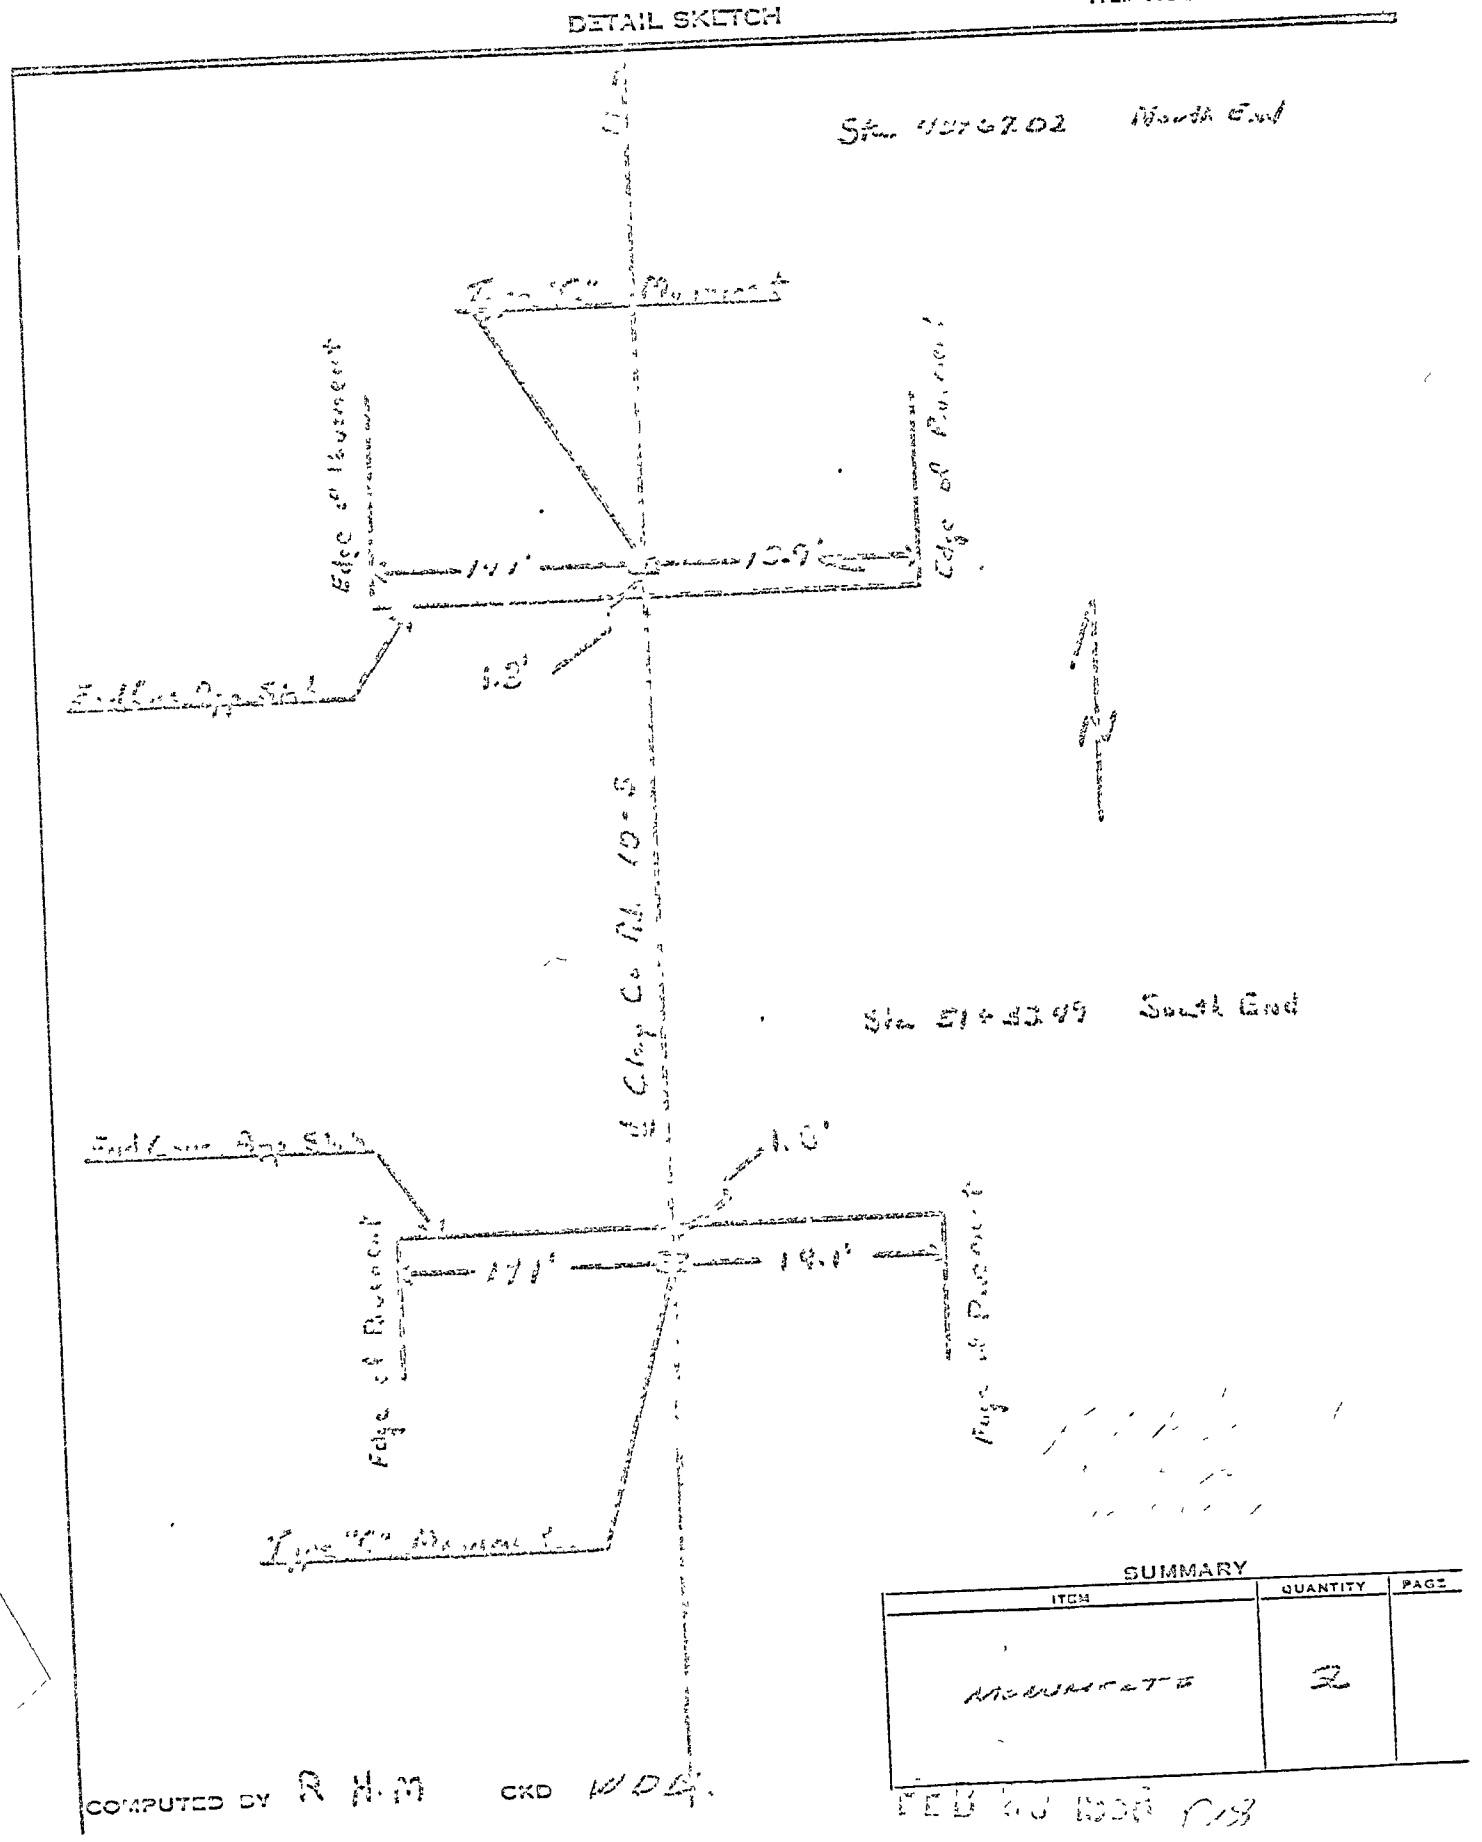

SUMMARY

ITEM	QUANTITY	PAGE
MONUMENTS	2	

COMPUTED BY R H M CKD WDA

FED AID ROAD 658