SECTION Thirty One (31) , TOWNSHIP Thirteen (13) ,

Surveyed, November the 30th and December the 1st 1881, by Homer Hicks Deputy County Surveyor of Clay County Indiana,
Survey made by request of A. J. Montgomery- W. H. H. Johnson, Mrs. Craft, Llewellyn Evans and Chas. Herbert Jr., who are the parties interested consent to the survey-
W. H. H. Johnson present. Mrs. Craft represented by her husband who was present, Charles Herbert Jr. present, Mrs. Evans as representative for Llewellyn Evans present.
Major Hoskins and Charles Dean, Chainmen.
— Foster Flagman- Chainmen and Flagman sworn.

See Record No. 2 Page 14 (J.B. Robertson)

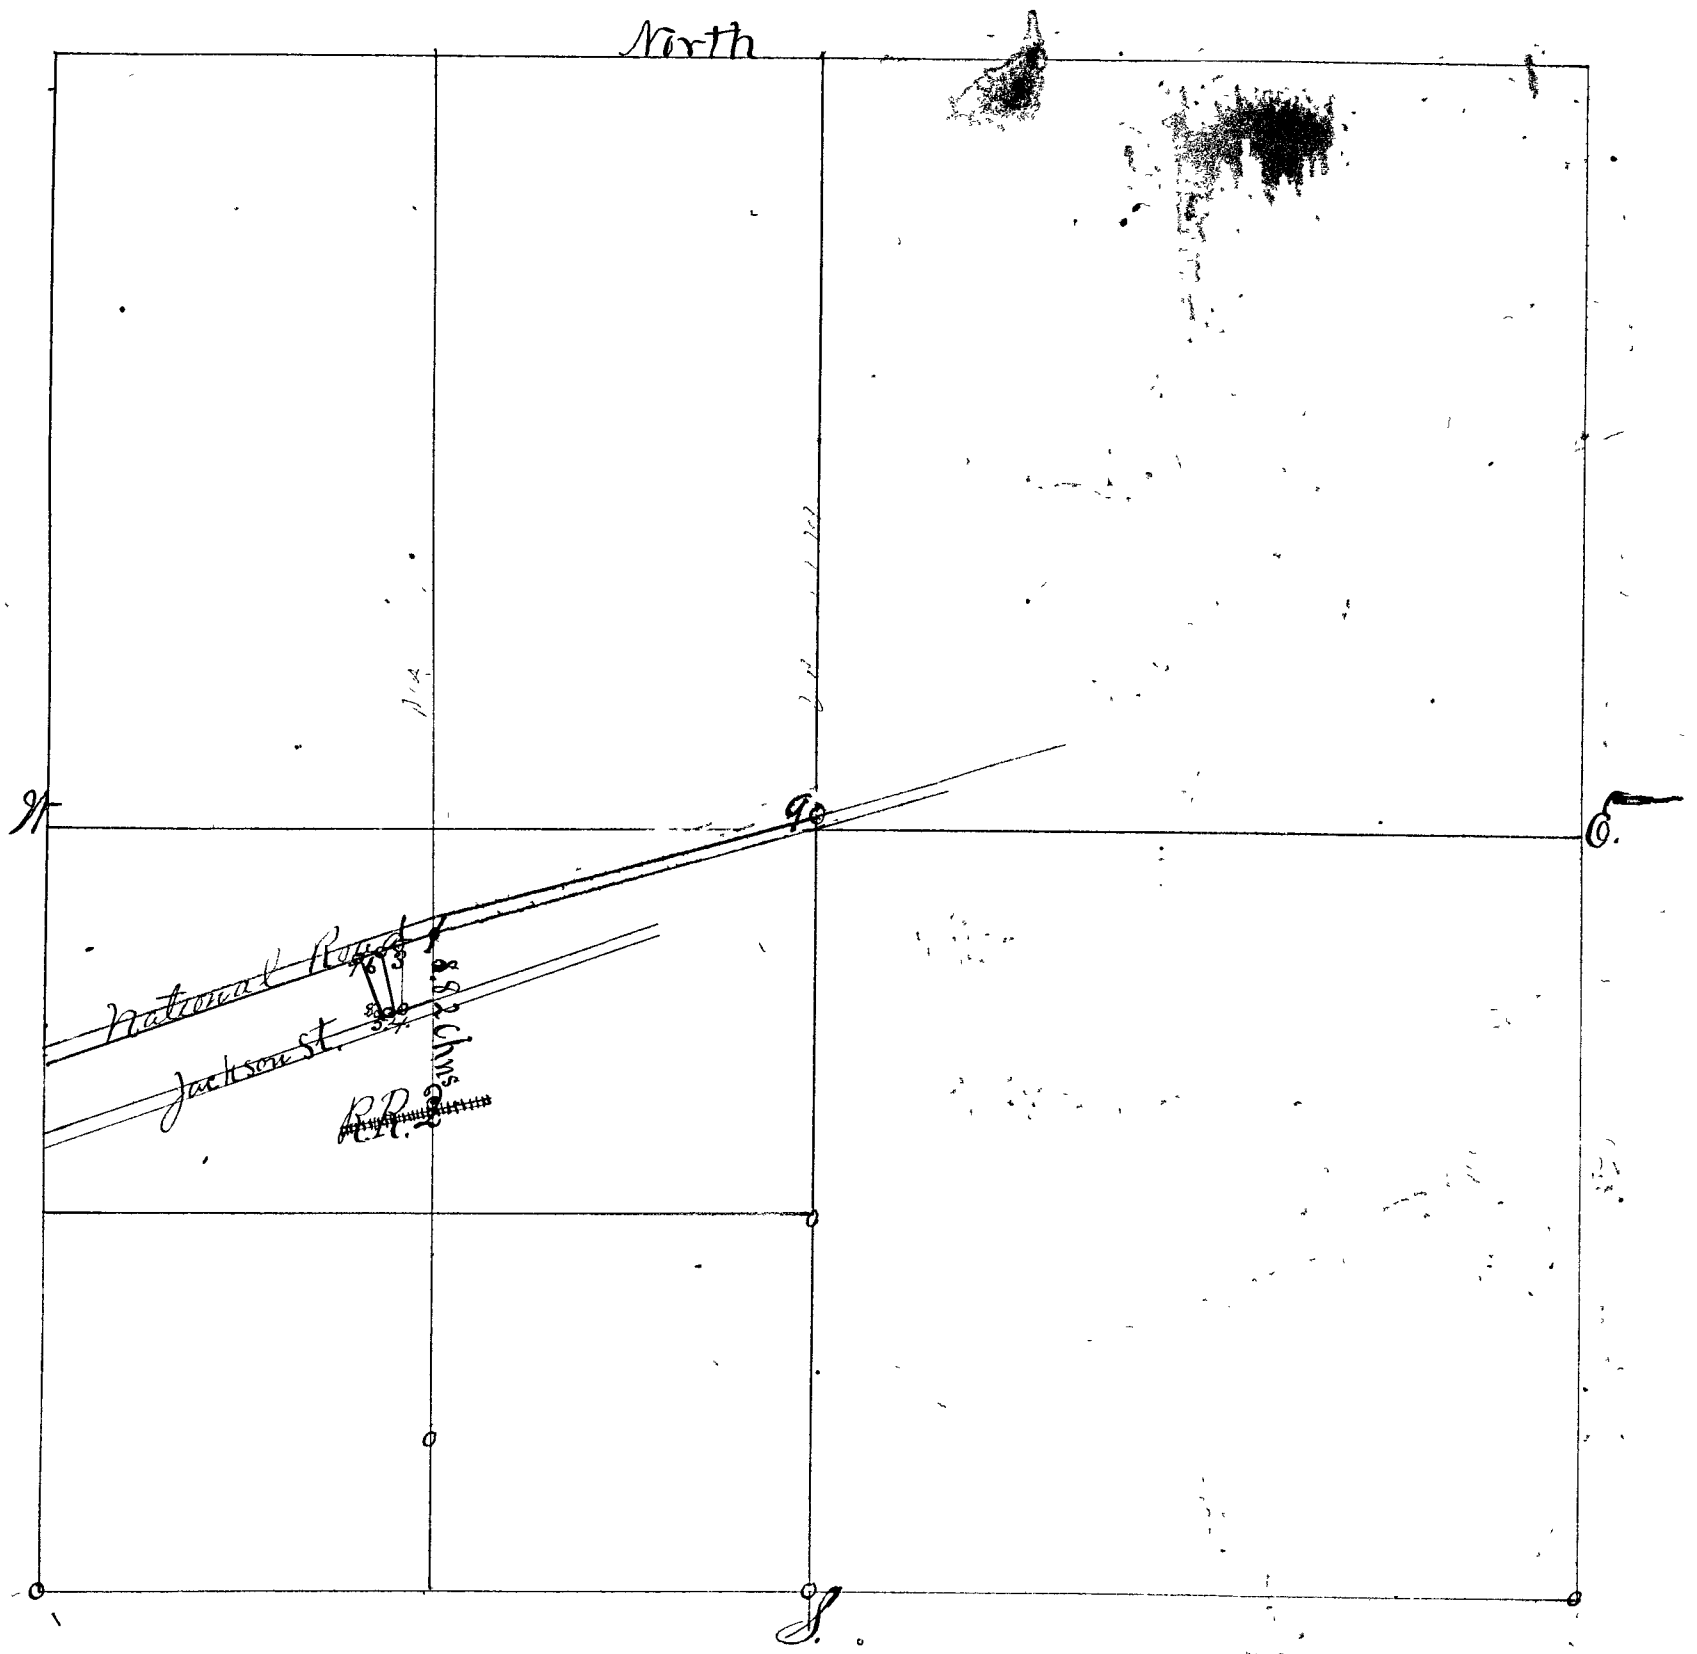

See page 138

Corner No. 8 at N. line of Jackson street.