630

SECTION *Thirty Six (36)* , TOWNSHIP *Thirteen (13)*

*Surveyed by Homer Hicks, Deputy Surveyor of Clay County Indiana February the 8th, 1882. by request of Isaac S. Barnet and J. G. Bryson, Chainmen Sworn.*

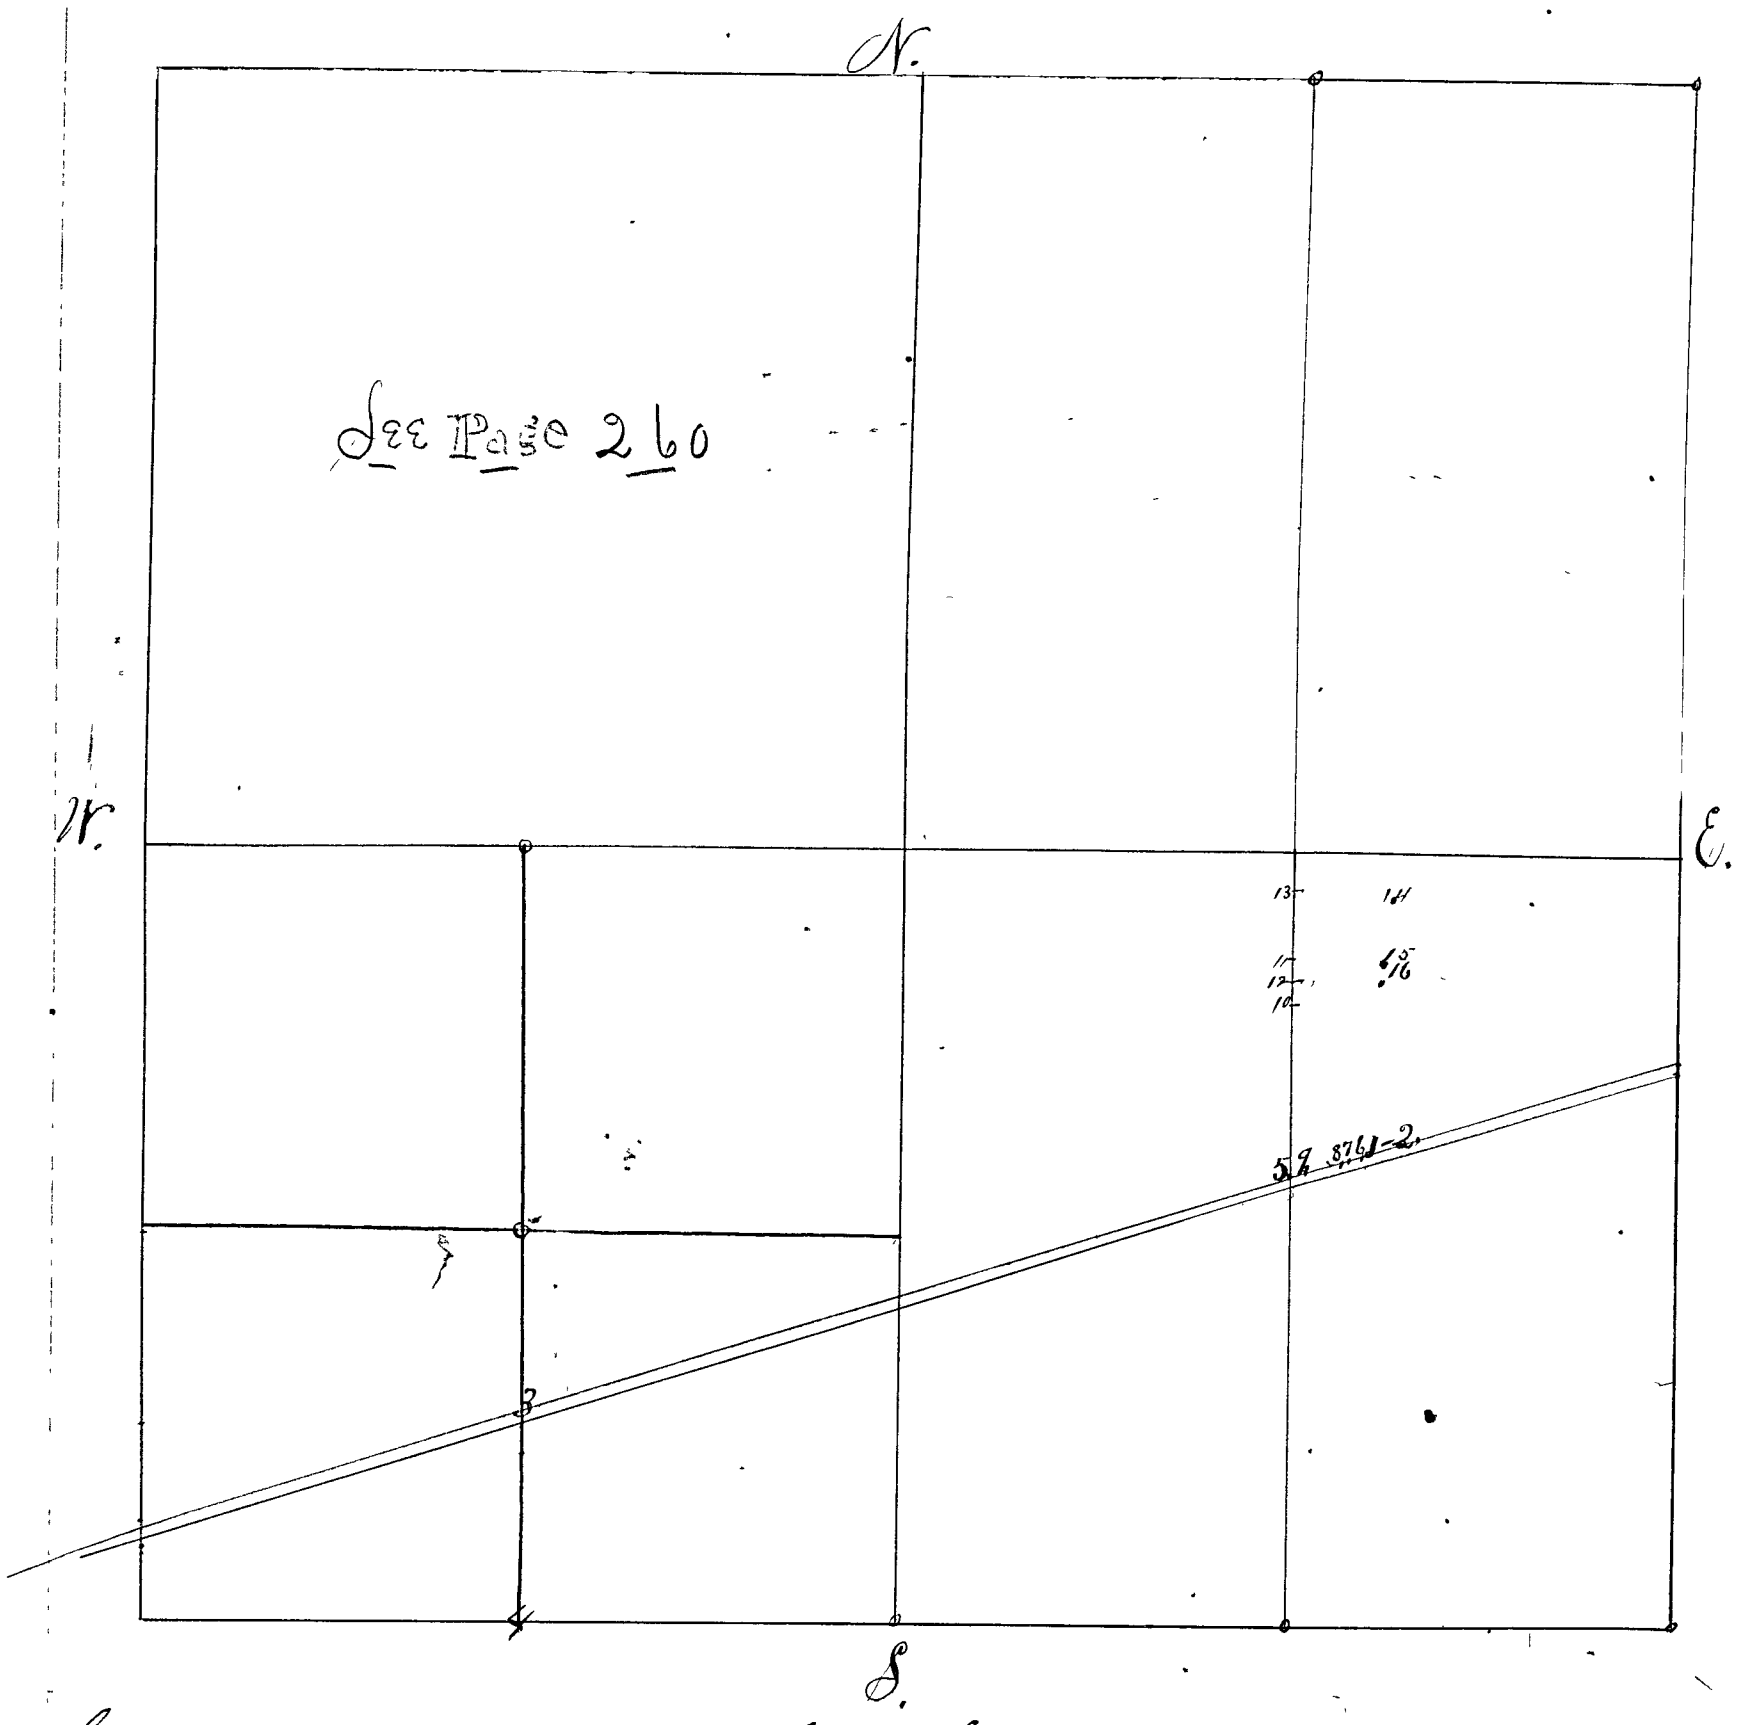


*Corner No. 1 a round Iron bolt 1 ft. 10½ ins. long - 1¼ ins. in diameter and a ¼ in. hole through near the top - set at north line of Main Street in the ~~of~~ City of Brazil 4.19¾ chains N. 72½ E from the center of Meridian Street.*

*Corner No. 2. a round Iron Bolt - 1 ft. 10¼ ins. long 1¼ ins. in diameter and a ¼ in. hole through near the top. Set at north line of Main Street 120 ft. N 72½ E. of Corner No. 1.*

*Homer Hicks, Dept. S. C. C.*

2/28/40 — Further Surveyed by Geo. A. Sheehan. S.C.C. Dec. 28-1940 at request of Mrs. Thomas Campbell of Brazil City, Indiana and Two (2) Iron Pins driven in Brick Alley Pavement, establishing the south boundary of their property, which is the North Line of the Alley in Shatucks 4th Addition to the City of Brazil, this Alley is between Shatuck's 4th Add. on the north and Chew & Yocums and also the unplatted property of the Eagles Lodge on the South. Platted as an Alley 15'0" wide.

158 = 9 pr.