Northeast Quarter of Section 2 Township 12 Range 7 West,

and Part of Section 35-13-7

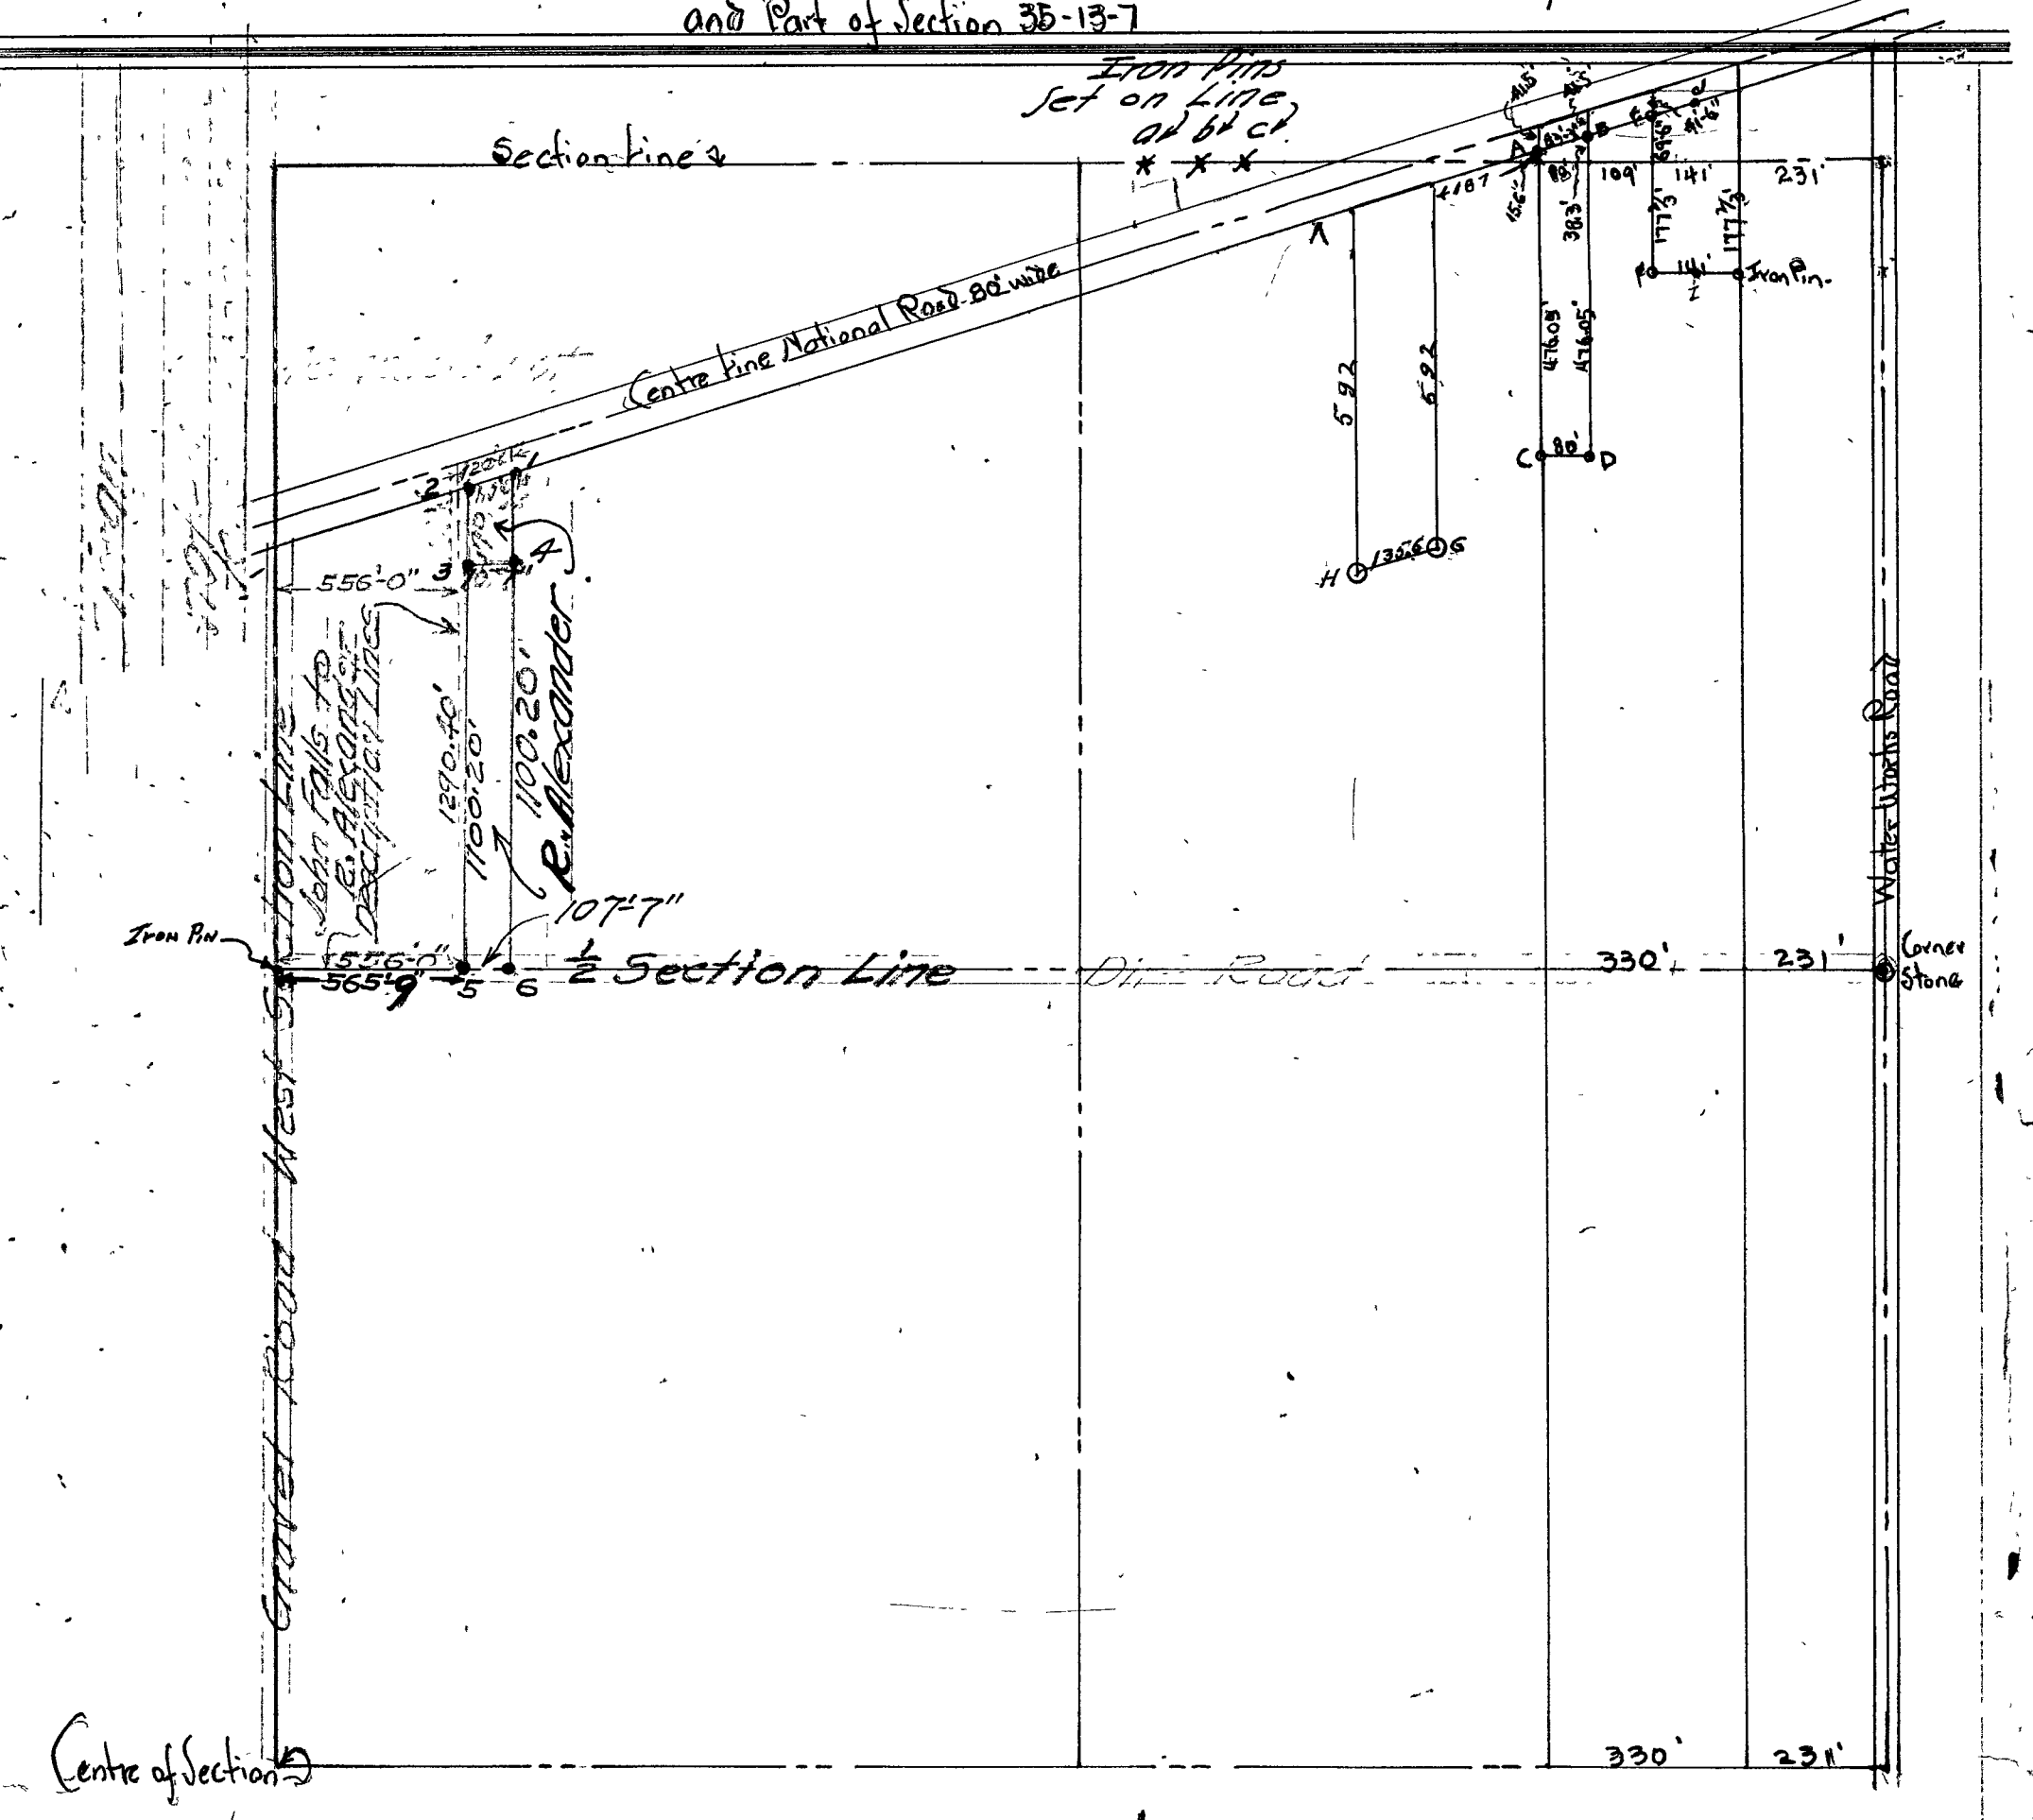

Surveyed April 18-1918 by Wm. P. Koehler, Surveyor Clay County at the request of G. A. Herrington All interested parties consenting. Sam Lynch & A. H. Hadley chainmen duly sworn -

Set the following Corners:-

Cor. A.	1½" Gas Pipe, 24" long	set on South line National Road.	15.6' North of Section line	& 561' west of NE Cor. Sec. 2-13-7
Cor. B.	1" Round Pipe, 24" long	" " " " " "	38.3' " " " "	481' " " " " " " "
Cor. C.	2-1" Flat Bars, 24" long	set.	476.05' South " " " "	561' " " " " " " "
Cor. D.	2-1" Flat Bars 30" long	"	" " " " "	481' " " " " " " "
Cor. E.	⅜" Iron Rod 15" long, 1" Flat Bar 18" long at side,	on South line Nat. Road,	69'-6" North " " "	372' " " " " " " "
Cor. F.	1½" Wagon Tire, 30" long.	Set	177'-8" South " " "	372' " " " " " " "

Further Surveyed Mar. 19-1925 by O. Jenkins, Surveyor Clay County at the request of Wm. Penz.

All interested parties duly notified, Joe Stievenart Chainman, Duly sworn

Set corners G + H

Cor. G ¾" iron bolt 18" long set 592 feet south of south line of national road

Cor. H ¾" iron bolt 18" long set 592 " " " " " " " " and S 74° 10' W of cor G. a distance of 1356 feet