Section 28 Township 10 Range 7 West,

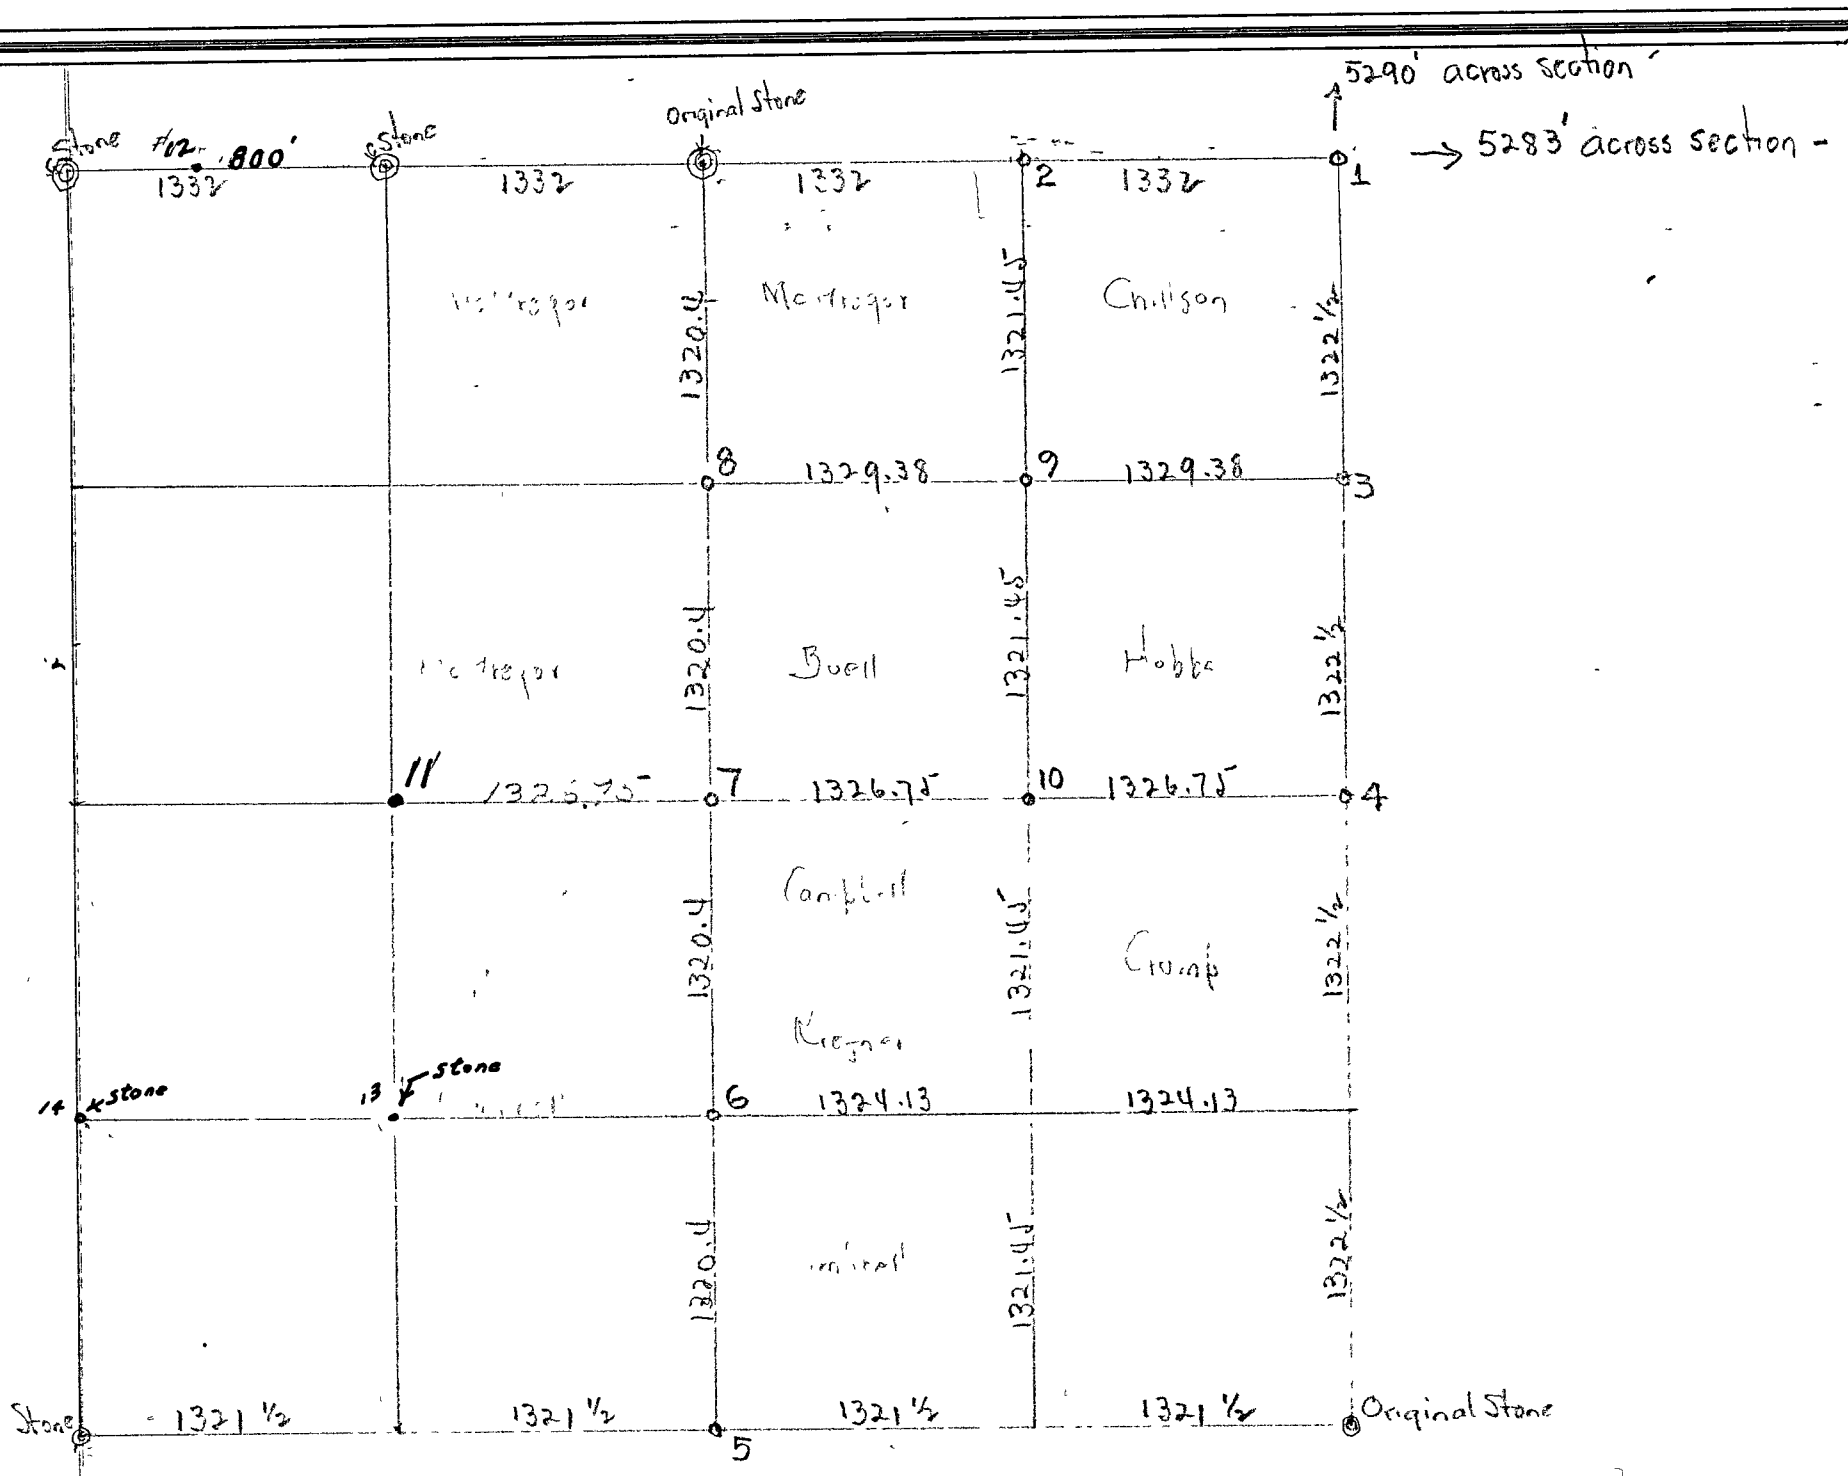

Surveyed Oct. 15 & 24, 1917 - June 18 - July 3-5-6, 1918 by Wm. R. Koehler, Surveyor Clay County at request of Clifford Buell, after 3 weeks publication in Clay City News -
Ralph Kottman, Sam Lynch, Raymond Dixson, Neal Carr, assistants, duly sworn -

Cor. # 1, Sawed limestone 6"x8"x15" - located by proportionate measurements one mile each way -
Cor # 2 " " 5"x5"x20" - Middle N. line NE¼ - Wit. Marble 12" long ½" set 1870 - west 21.5 feet
Cor # 3 " " 8"x6"x15" - " E " " -
Cor. # 4 " " 14"x14"x3" - " E " Section - Triangular stone, pointed end up.
Cor. # 5 Sandstone 12"x12"x1½" " S " " -
Cor. # 6 Sawed limestone 10"x16"x12" - " W " SE¼ - Wit. locust 36" S 30¾ E. 40'-0"
Cor. # 7 Sandstone 6"x6"x9" - Centre of Section -
Cor. # 8 Sawed limestone - 4"x4"x15" - Middle W line NE¼ - In slough
Cor. # 9 " " 6"x4"x18" - " of NE¼ -
Cor. # 10 " " 4"x6"x12" - " E½ of Section -

Further Surveyed April 23 1929 by O. J. Jenkins S.C.C.
Cor # 11 1¼" iron pipe 5½' long
Cor. # 12 1¼" iron pipe 5½' long set 800' west of N.W. cor. of N.E. ¼ of N.W. ¼ of section, in line