Section 24 Township 13 Range 7 West,

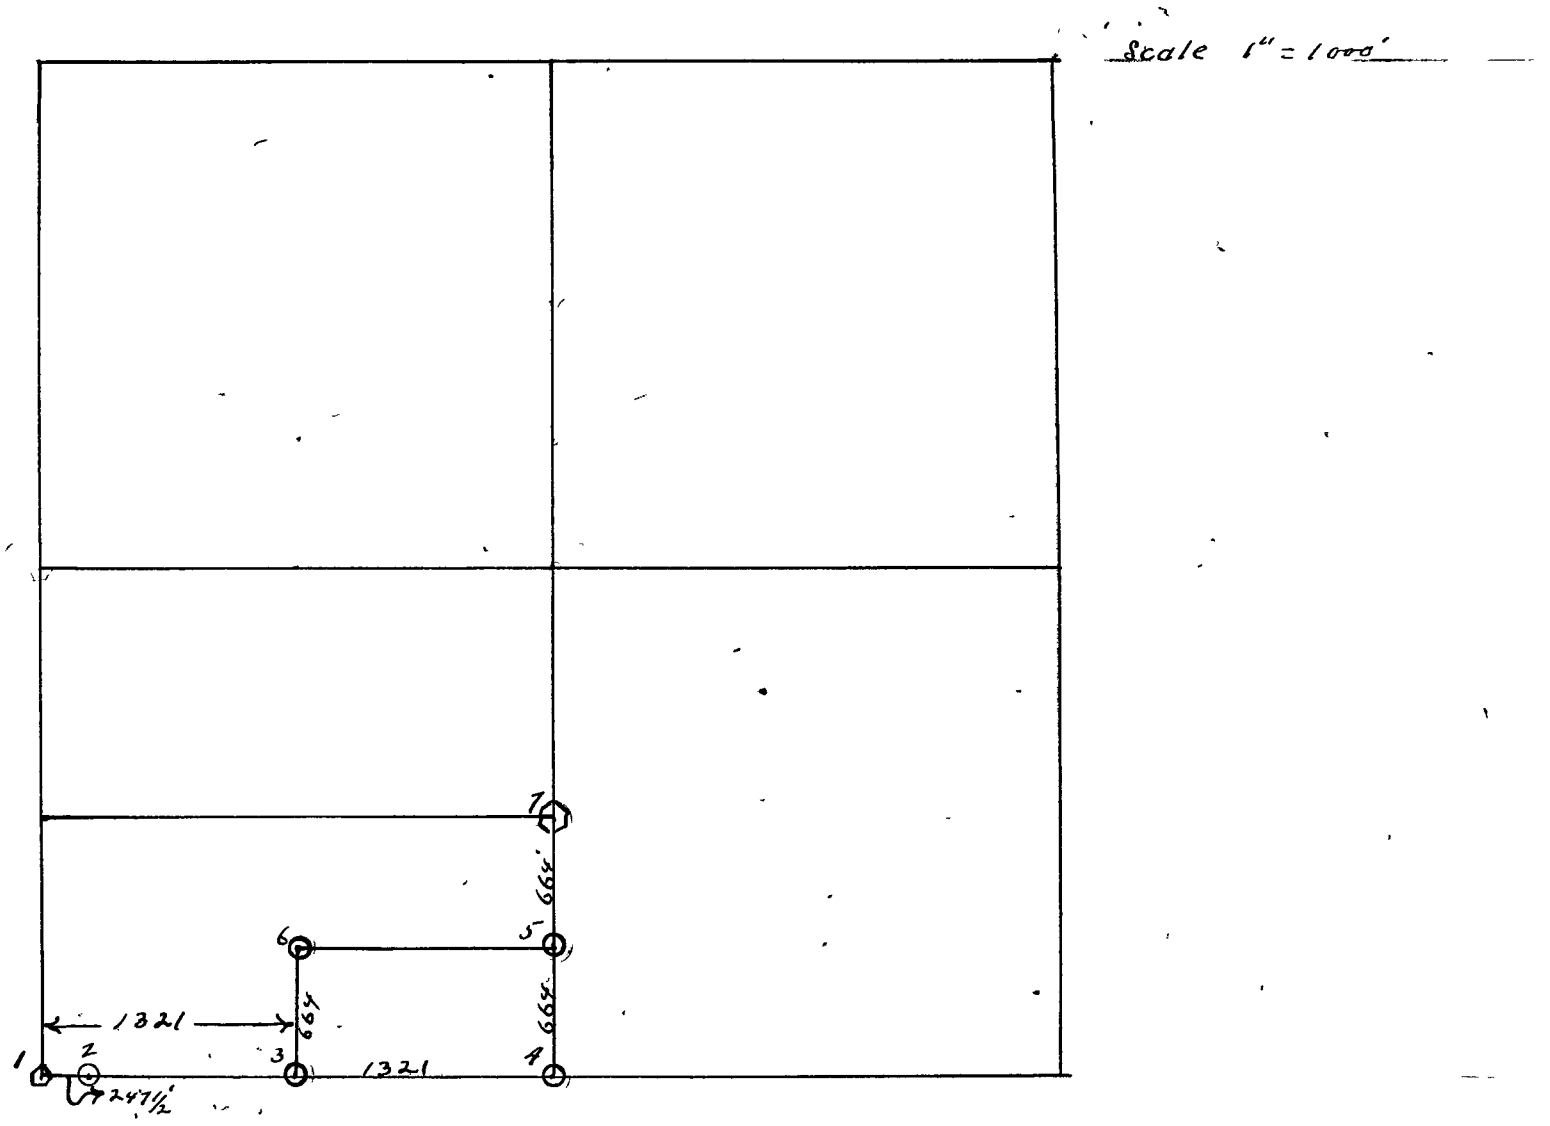

Surveyed Nov. 11-1925 by O. J. Senkens county Surveyor, at request of National Fire Proofing Co. Brazil Ind.

Cor. #1 Sand stone with stake over it

Witness 264' North from iron pin at S.W. Cor. of Garrigus property

247.5' West " " " " N.E. " " " "

Cor #2 Iron pin 247½' East from cor #1

Cor #3 " " half way between 1 & 4 with 6" sewer pipe around it.

Cor #4 Gas pipe with 6" sewer pipe around it.

Cor. #5 Iron pipe 664' N. of cor. #4. 6" sewer pipe around it.

Cor #6 " " 664' N of cor #3 6" " " " "

Cor #7 Nigger head sticking out of ground 664' N of cor. #5